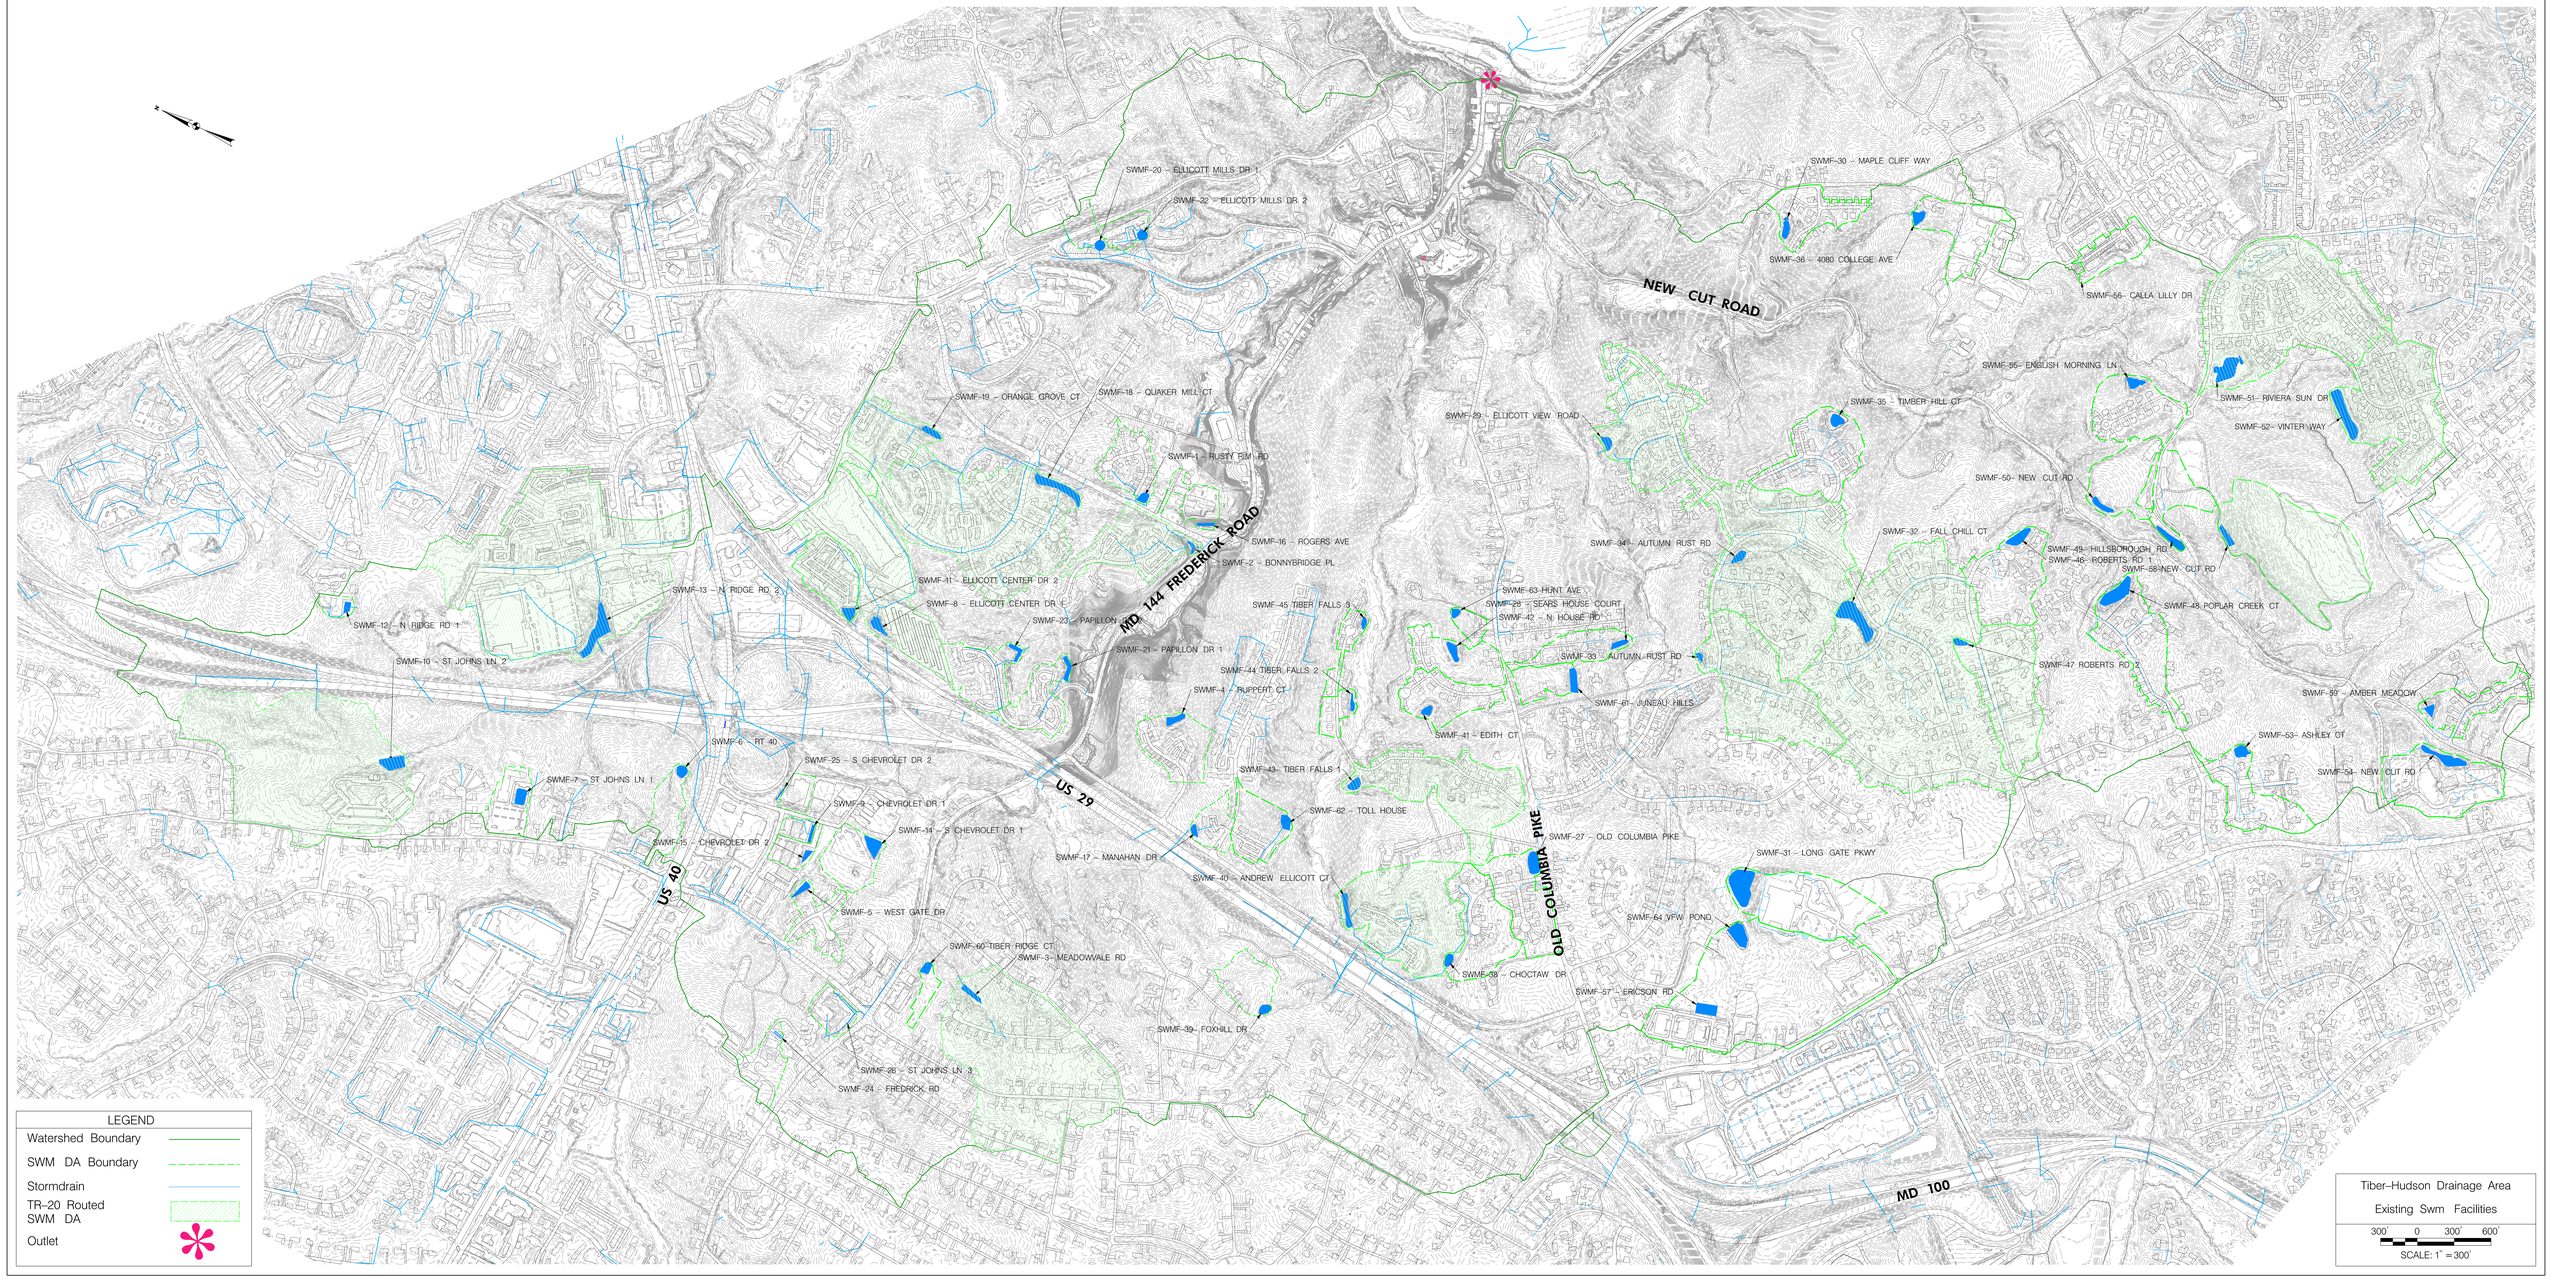
SWMF-20 – ELLICOTT MILLS DR 1
SWMF-22 – ELLICOTT MILLS DR 2
SWMF-30 – MAPLE CLIFF WAY
SWMF-36 – 4080 COLLEGE AVE
NEW CUT ROAD
SWMF-56 – CALLA LILLY DR
SWMF-55 – ENGLISH MORNING LN
SWMF-35 – TIMBER HILL CT
SWMF-51 – RIVIERA SUN DR
SWMF-52 – VINTER WAY
SWMF-19 – ORANGE GROVE CT
SWMF-18 – QUAKER MILL CT
SWMF-29 – ELLICOTT VIEW ROAD
SWMF-1 – RUSTY PUMP RD
SWMF-50 – NEW CUT RD
SWMF-16 – ROGERS AVE
SWMF-2 – BONNYBRIDGE PL
MD 144 FREDERICK ROAD
SWMF-34 – AUTUMN RUST RD
SWMF-32 – FALL CHILL CT
SWMF-49 – HILLSBOROUGH RD
SWMF-46 – ROBERTS RD 1
SWMF-58 – NEW CUT RD
SWMF-11 – ELLICOTT CENTER DR 2
SWMF-13 – N RIDGE RD 2
SWMF-8 – ELLICOTT CENTER DR 1
SWMF-45 TIBER FALLS 3
SWMF-63 HUNT AVE
SWMF-28 – SEARS HOUSE COURT
SWMF-42 – N HOUSE RD
SWMF-48 POPLAR CREEK CT
SWMF-12 – N RIDGE RD 1
SWMF-23 – PAPILLON CT
SWMF-21 – PAPILLON DR 1
SWMF-33 – AUTUMN RUST RD
SWMF-47 ROBERTS RD 2
SWMF-10 – ST JOHNS LN 2
SWMF-44 TIBER FALLS 2
SWMF-4 – RUPPERT CT
SWMF-61 – JUNEAU HILLS
SWMF-59 – AMBER MEADOW
SWMF-41 – EDITH CT
SWMF-53 – ASHLEY CT
SWMF-6 – RT 40
SWMF-25 – S CHEVROLET DR 2
SWMF-43 TIBER FALLS 1
SWMF-54 – NEW CUT RD
SWMF-7 – ST JOHNS LN 1
US 29
SWMF-9 – CHEVROLET DR 1
SWMF-62 – TOLL HOUSE
SWMF-14 – S CHEVROLET DR 1
SWMF-27 – OLD COLUMBIA PIKE
SWMF-15 – CHEVROLET DR 2
SWMF-17 – MANAHAN DR
SWMF-31 – LONG GATE PKWY
US 40
SWMF-40 – ANDREW ELLICOTT CT
OLD COLUMBIA PIKE
SWMF-5 – WEST GATE DR
SWMF-64 VFW POND
SWMF-60 TIBER RIDGE CT
SWMF-3 – MEADOWVALE RD
SWMF-68 – CHOCTAW DR
SWMF-57 – ERICSON RD
SWMF-39 – FOXHILL DR
SWMF-26 – ST JOHNS LN 3
SWMF-24 – FREDRICK RD
MD 100
LEGEND
Watershed Boundary
SWM DA Boundary
Stormdrain
TR-20 Routed SWM DA
Outlet
Tiber-Hudson Drainage Area
Existing Swm Facilities
300' 0 300' 600'
SCALE: 1" = 300'

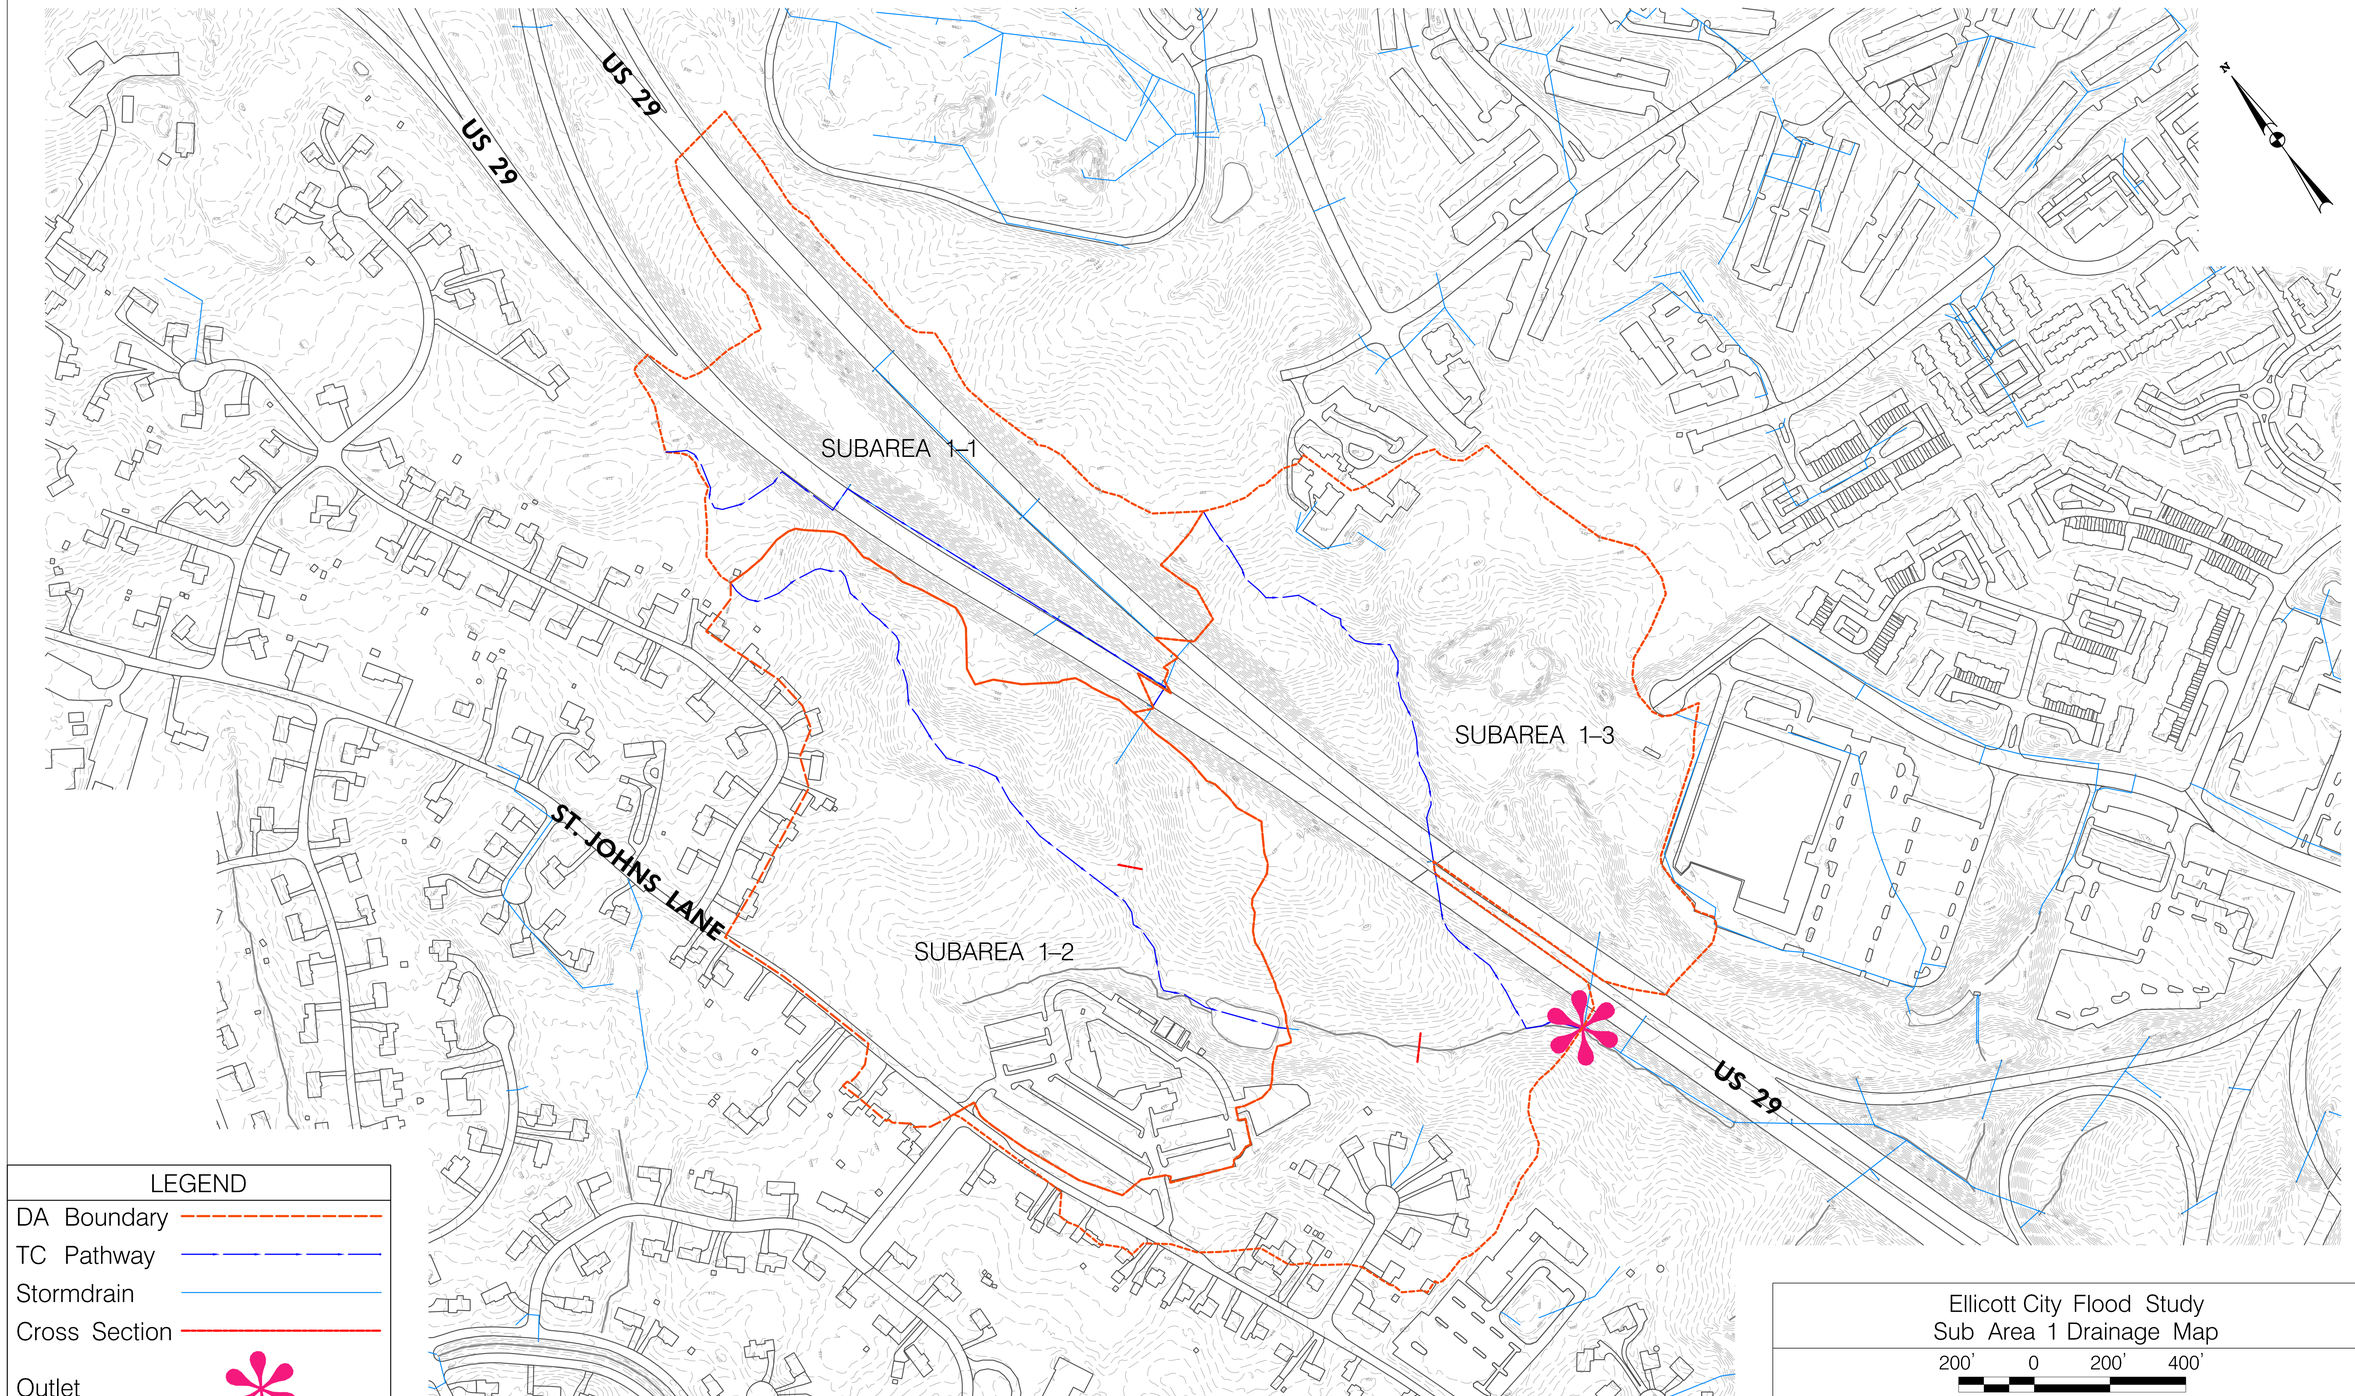

LEGEND

- DA Boundary
- TC Pathway
- Stormdrain
- Cross Section
- Outlet

Ellicott City Flood Study
Sub Area 1 Drainage Map

200' 0 200' 400'

SCALE: 1" = 200'

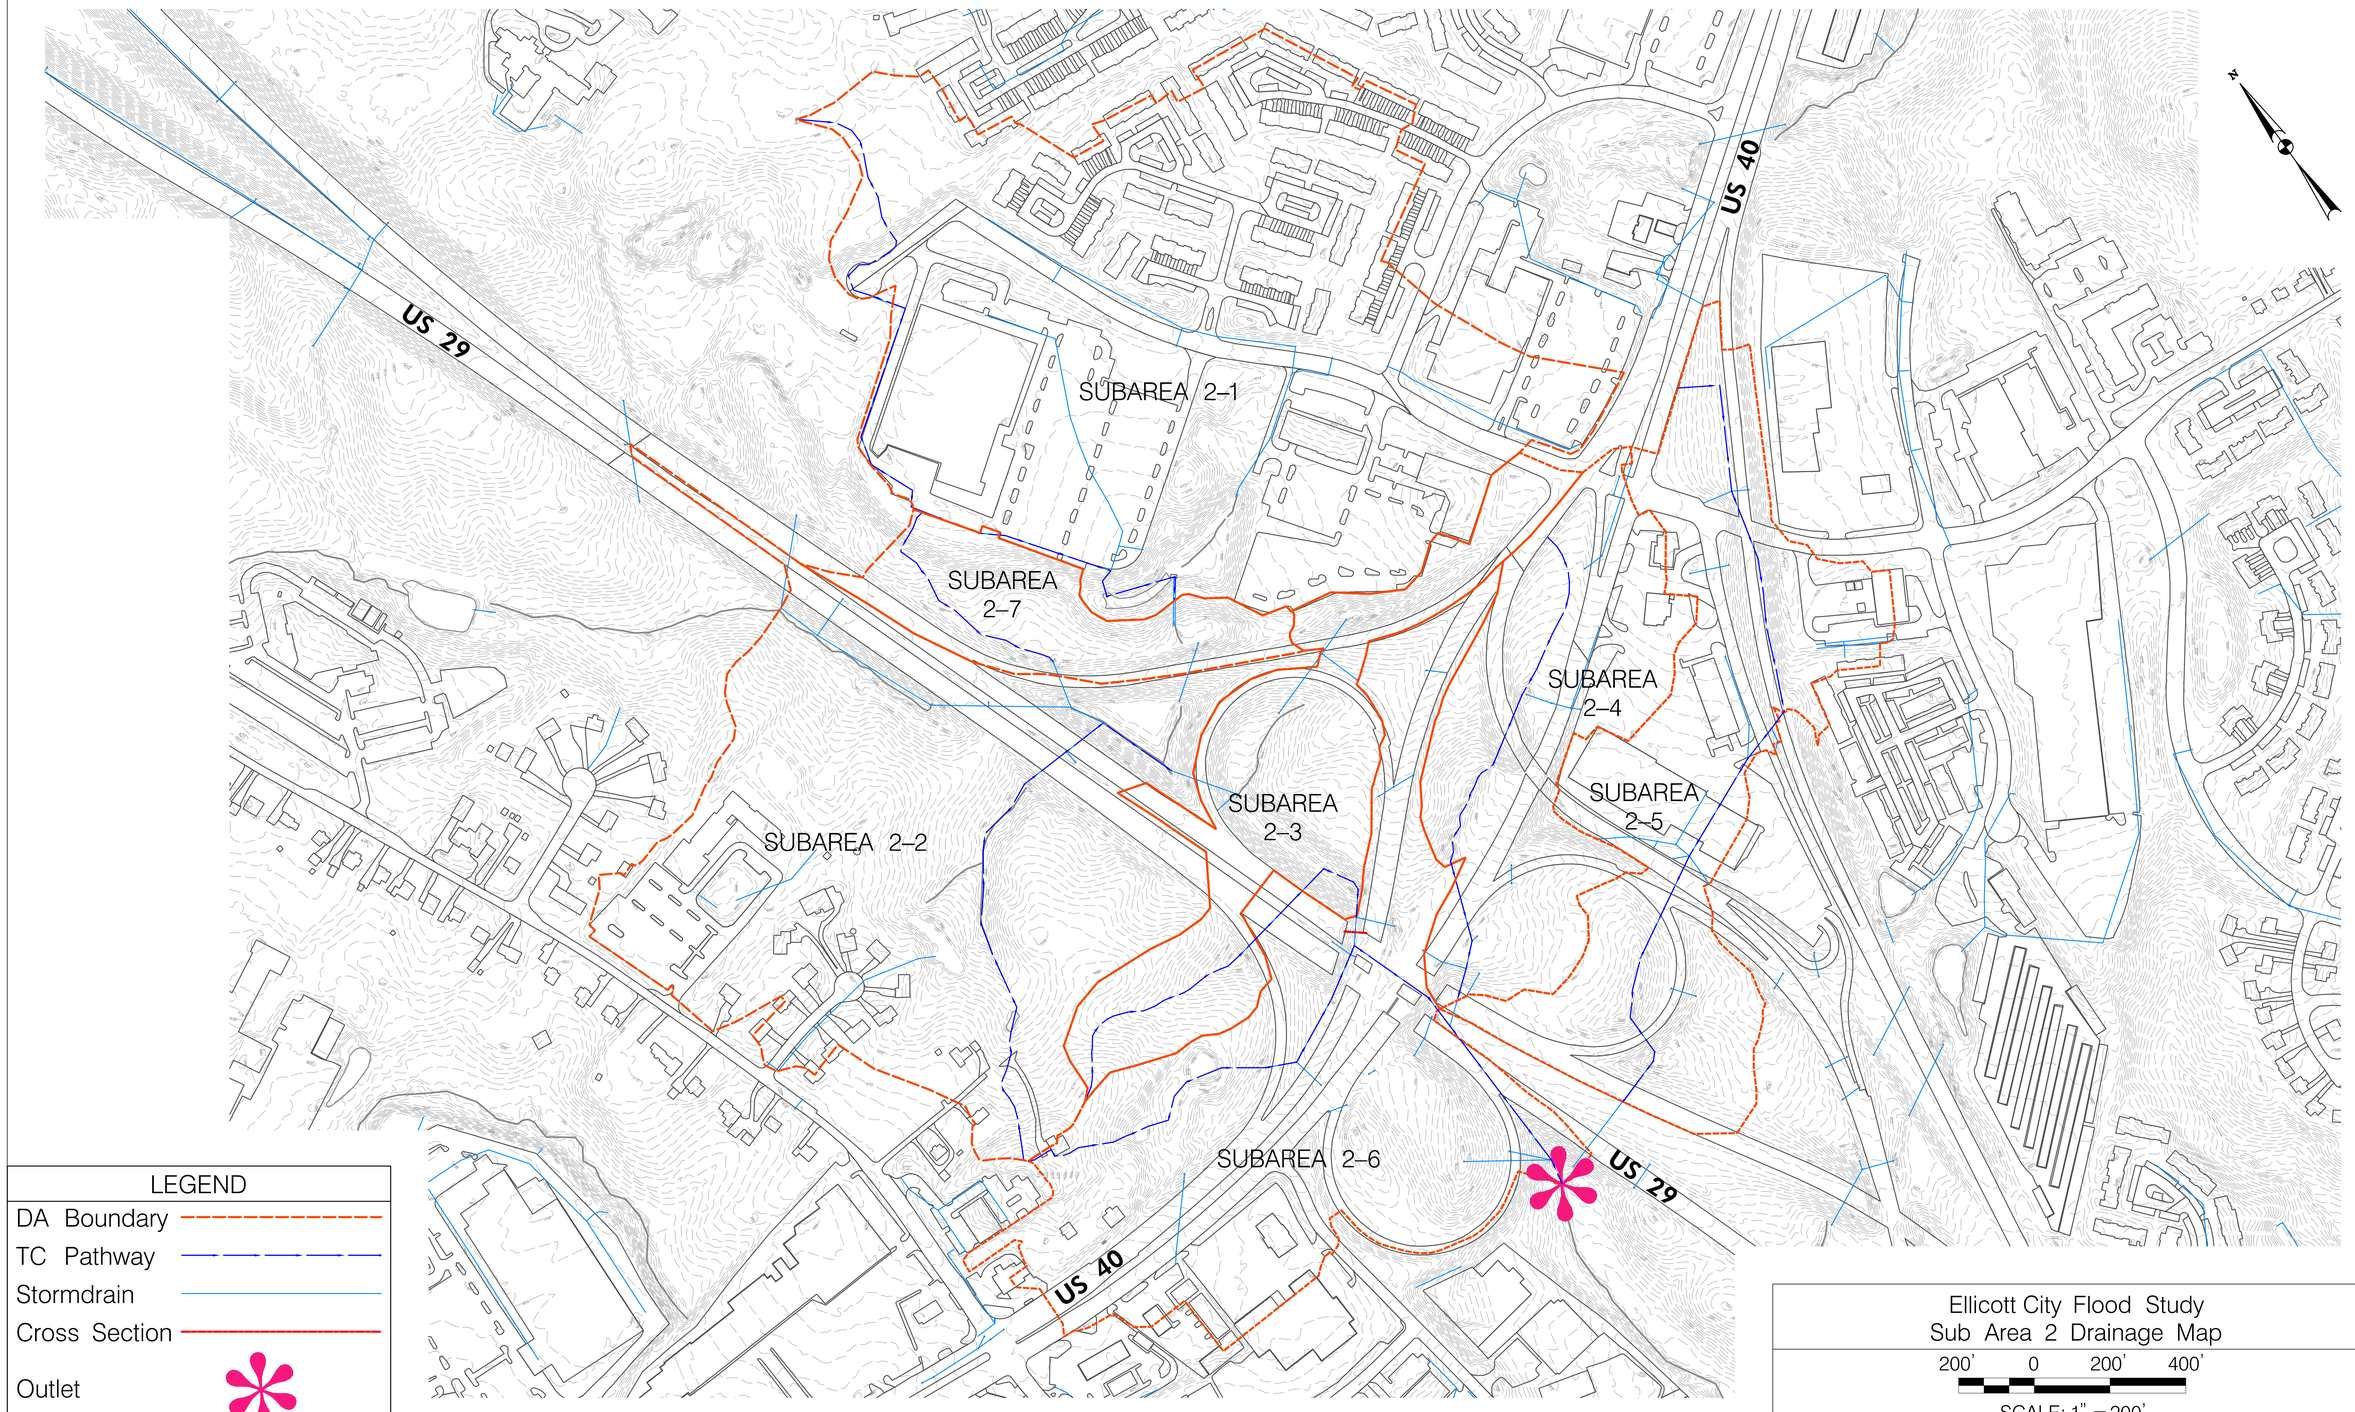

LEGEND

- DA Boundary
- TC Pathway
- Stormdrain
- Cross Section
- Outlet

Ellicott City Flood Study
Sub Area 2 Drainage Map

200' 0 200' 400'

SCALE: 1" = 200'

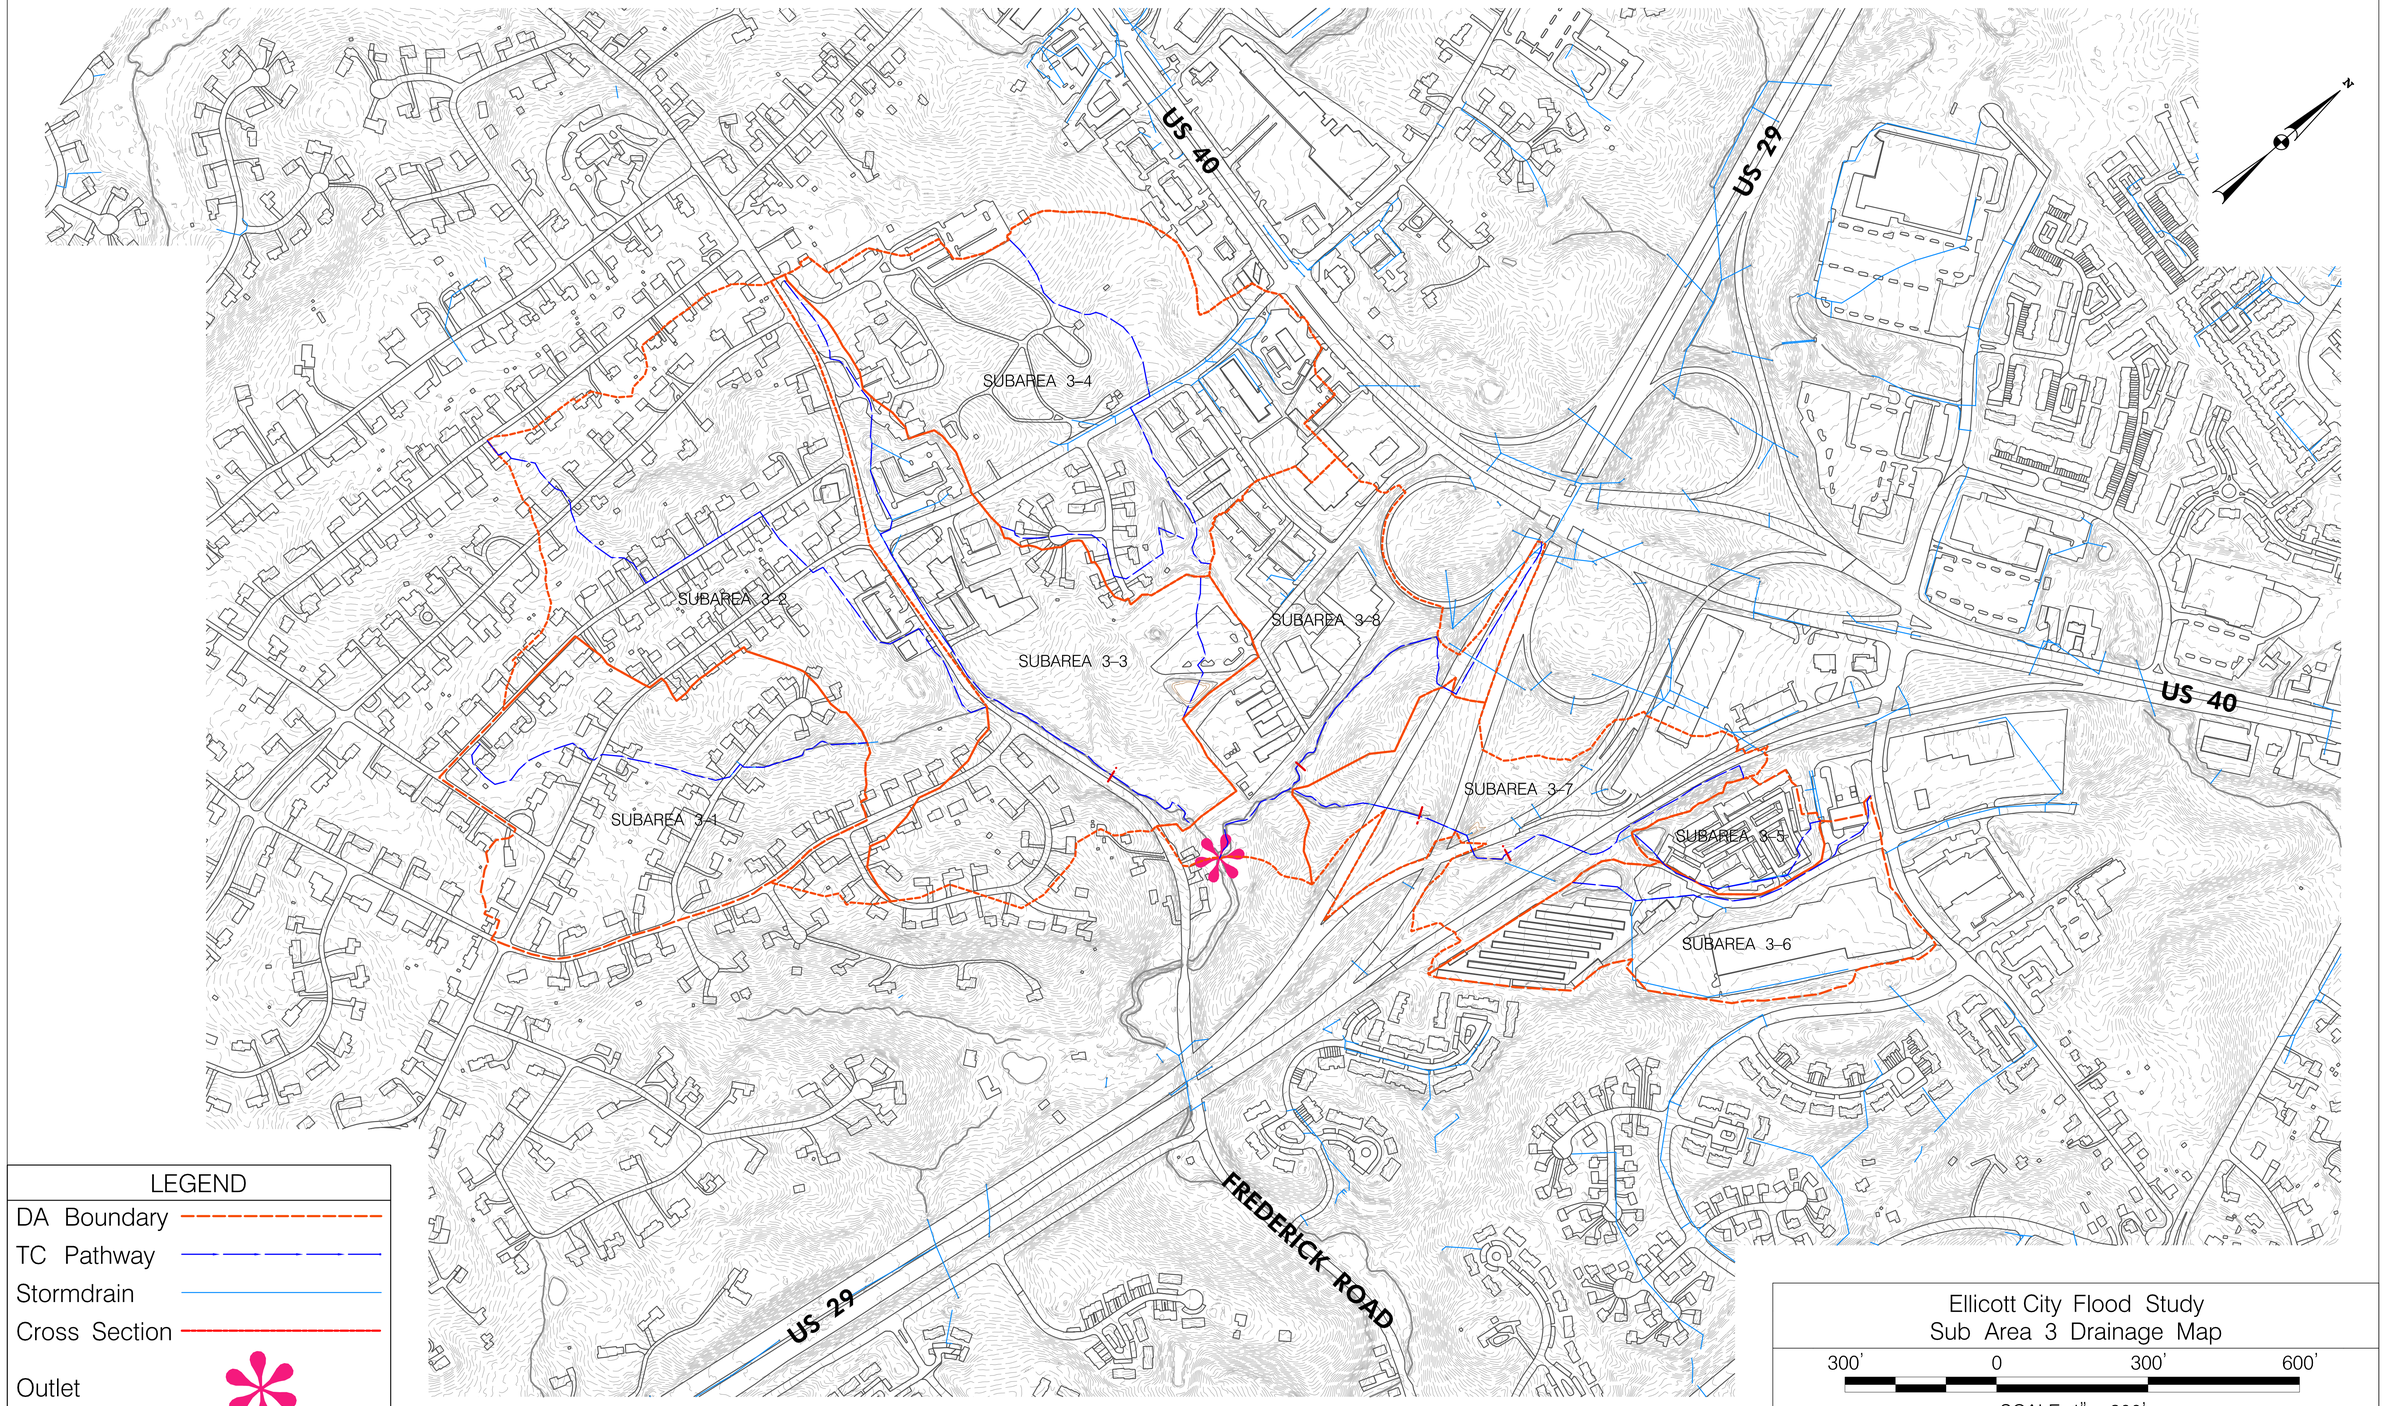

LEGEND

DA Boundary

TC Pathway

Stormdrain

Cross Section

Outlet

Ellicott City Flood Study
Sub Area 3 Drainage Map

300' 0 300' 600'

SCALE: 1" = 300'